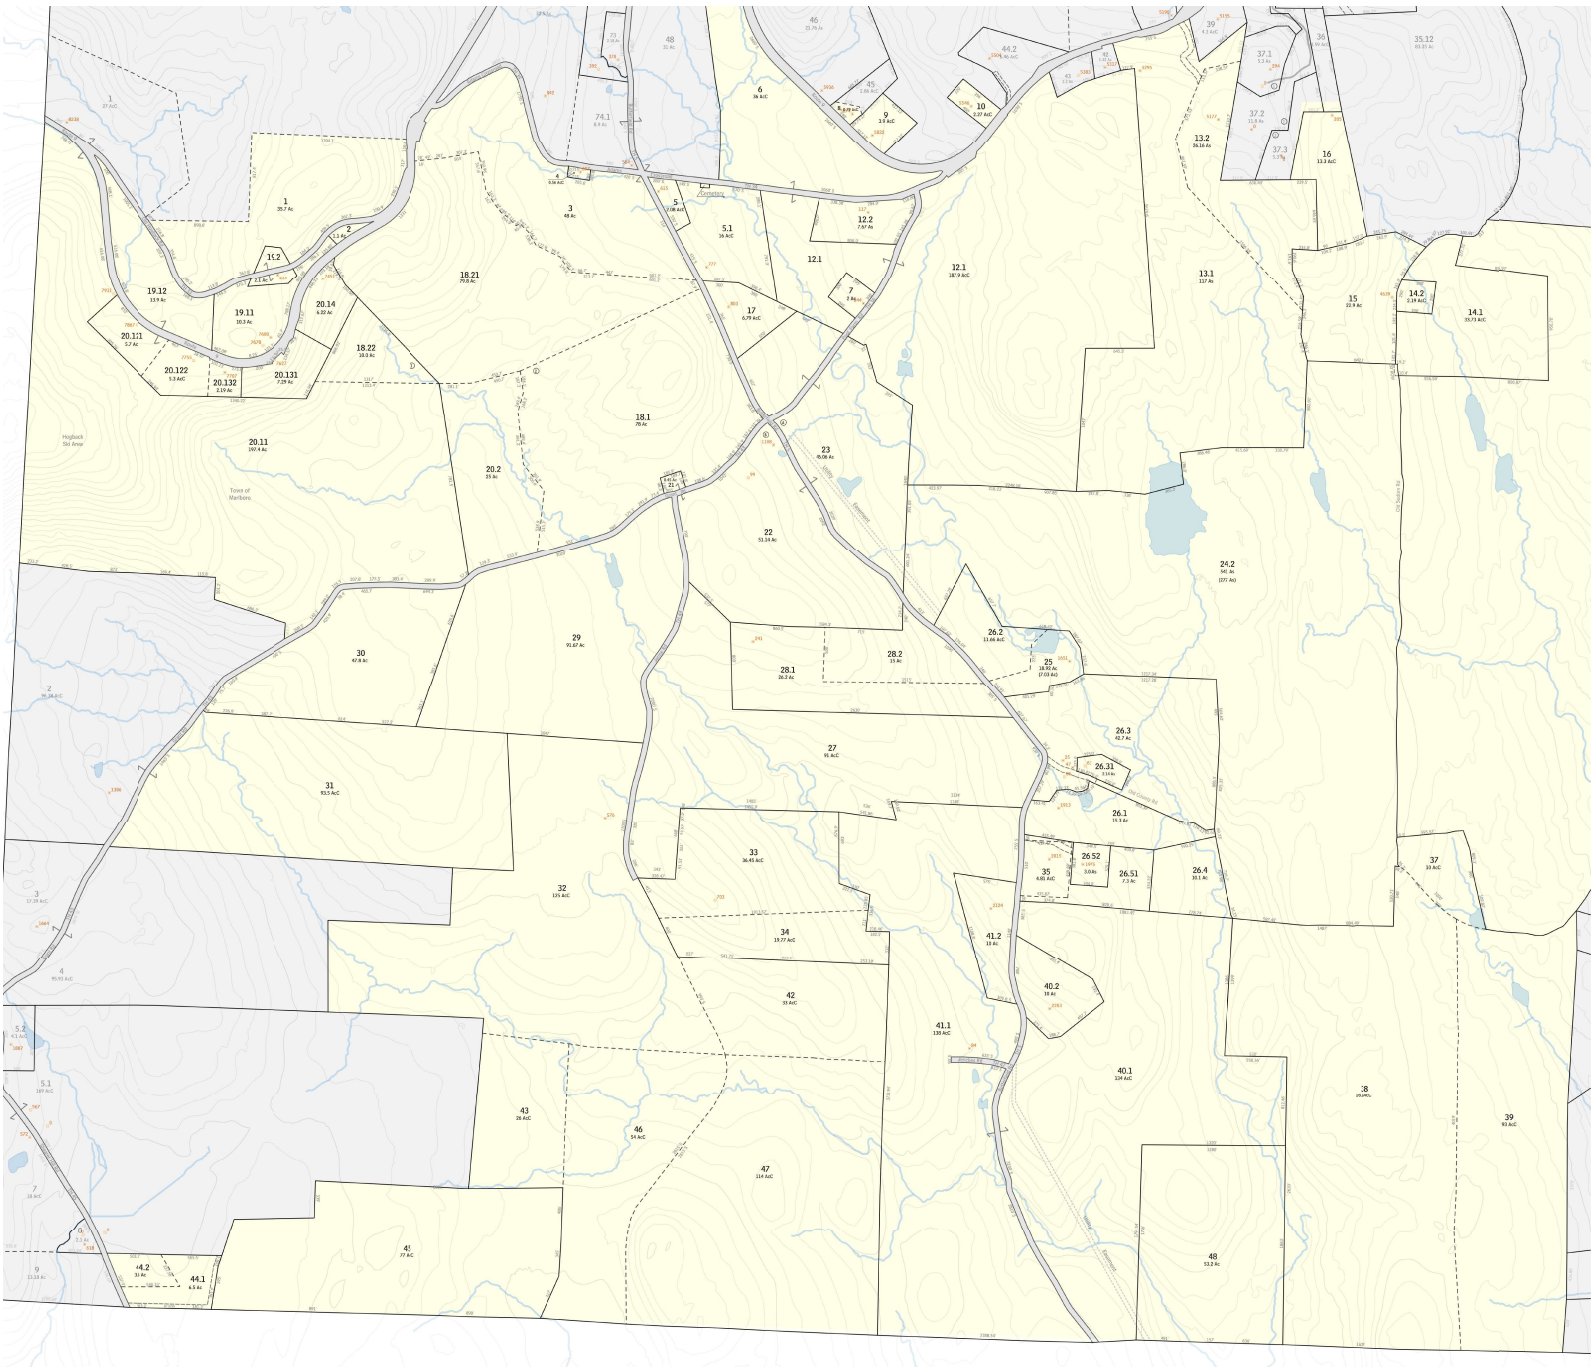

Disclaimer:
Cartographic Technologies, Inc. (CTI) assumes no liability as to the sufficiency, accuracy, or the user's interpretation of the data delineated hereon.

Cartographic Technologies, Inc.
GIS • Tax Mapping • Programming
P.O. Box 9162, Putney, VT 05346 www.cti-ct.com

Town of Marlboro
Vermont
Map Data Current to: April 1, 2026

Map Scale 1:5,000
1 inch equals 416.7 feet
1/2 inch square equals 1 acre

*This map is for assessment purposes only. It is not to be used for description, conveyance, or determination of legal title.*

0 500 1,000 1,500 2,000 2,500 Feet
0 0.1 0.2 0.3 0.4 0.5 Miles
0 100 200 300 400 500 600 700 Meters

42 Parcel Number
32.2 Parcel Acreage
Sheet Corner
Buildings & Address
Parcel Boundary
Joint Ownership Boundary
Water Parcel Boundary
Right-of-Way
Private Road
Land Hook
20' Contour
Brook or Stream
Lake or Pond

North

*Map Sheet*
#10
OrthoPhoto Sheet
128056
Governor's Mtn

